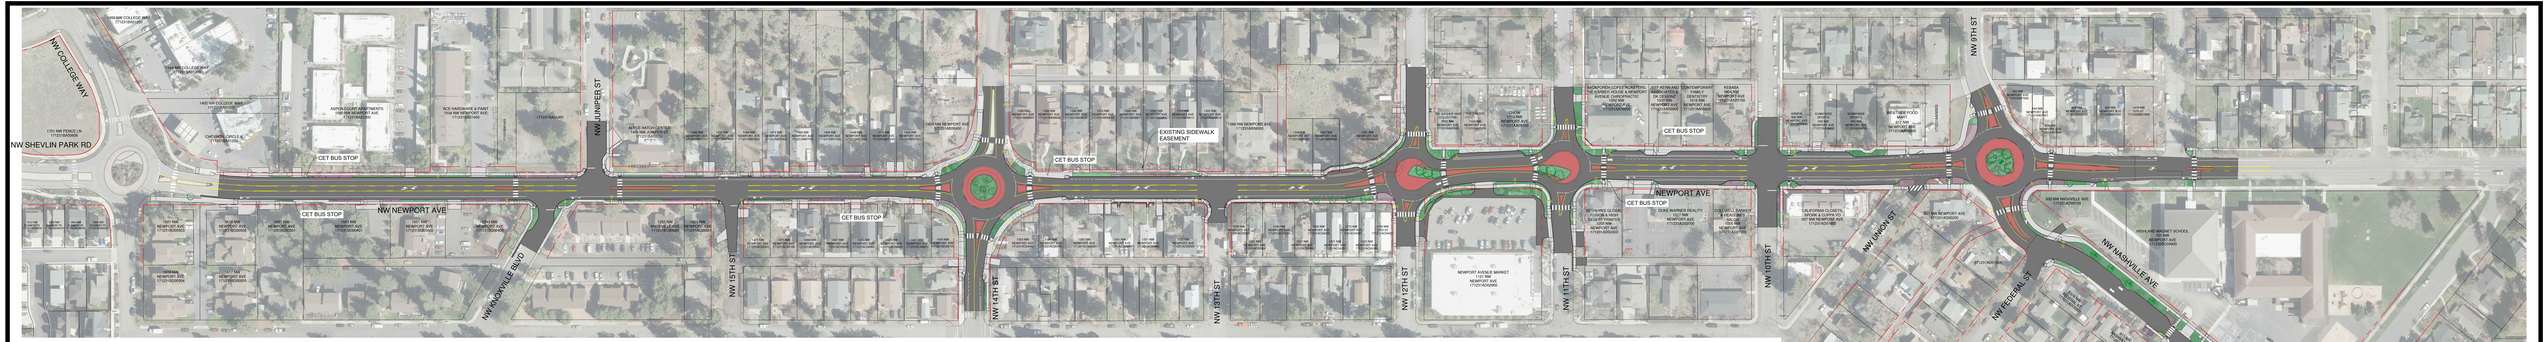

LEGEND

- PAVING
- CONCRETE
- SIDEWALK BUFFER
- EXTG RIGHT-OF-WAY
- STORMWATER PLANTER

STORMWATER PLANTER

NEWPORT CORRIDOR IMPROVEMENTS

FEBRUARY 2020

CITY OF BEND

Parametrix

ENGINEERING • PLANNING • ENVIRONMENTAL SCIENCES
700 NE MULTNOMAH, SUITE 1000
PORTLAND, OR 97232
T 503.848.3100
WWW.PARAMETRIX.COM

DRAFT CONCEPT
LAYOUT SUBJECT TO REVISION

DATE: February 17, 2021 FILE: 297-2763-021_NEWPORT ROLL PLOT