BEAR CREEK KEY ROUTE
OPTION B

OPTION B CROSS SECTION

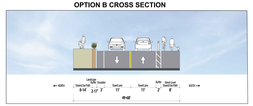

LEGEND:

- FUTURE RIGHT OF WAY
- EXISTING RIGHT OF WAY
- FUTURE ROUNDABOUT
- PROPOSED PLANTING STRIP
- PROPOSED SHARED USE PATH (SUP)
- PAVEMENT LIMITS
- PROPOSED RETAINING WALL

N

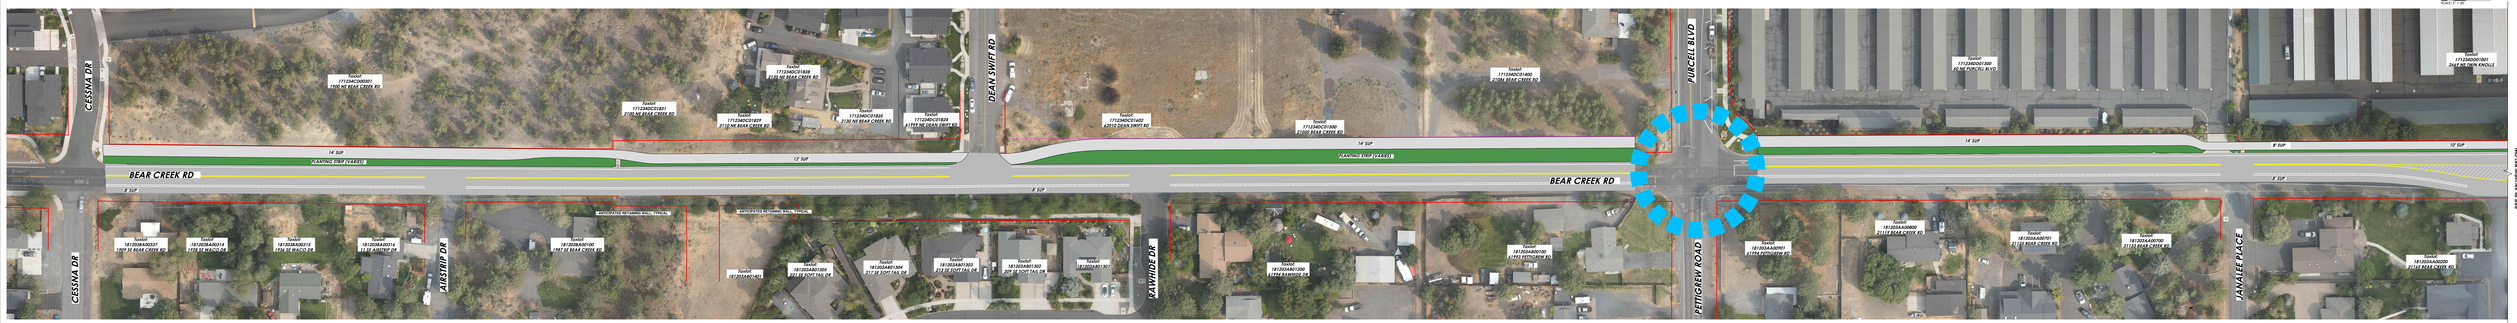

HDR BHDM DKS

NOV 2023
DRAFT CONCEPT
LAYOUT SUBJECT TO REVISION