BEAR CREEK KEY ROUTE
OPTION C

OPTION C CROSS SECTION

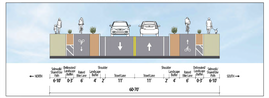

LEGEND:

- FUTURE RIGHT OF WAY
- EXISTING RIGHT OF WAY
- FUTURE ROUNDABOUT
- PROPOSED PLANTING STRIP
- PROPOSED SHARED USE PATH (SUP) / SIDEWALK
- PROPOSED PAVEMENT
- PROPOSED BIKE LANE
- PROPOSED RETAINING WALL

N

0 25 50 100

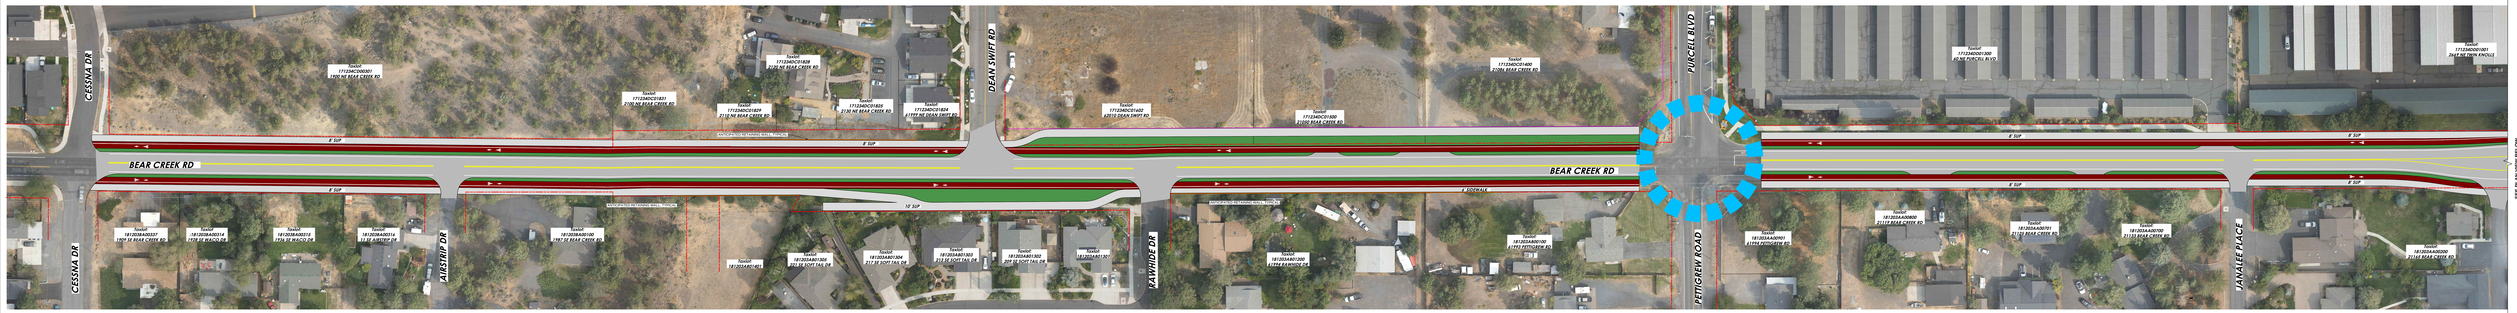

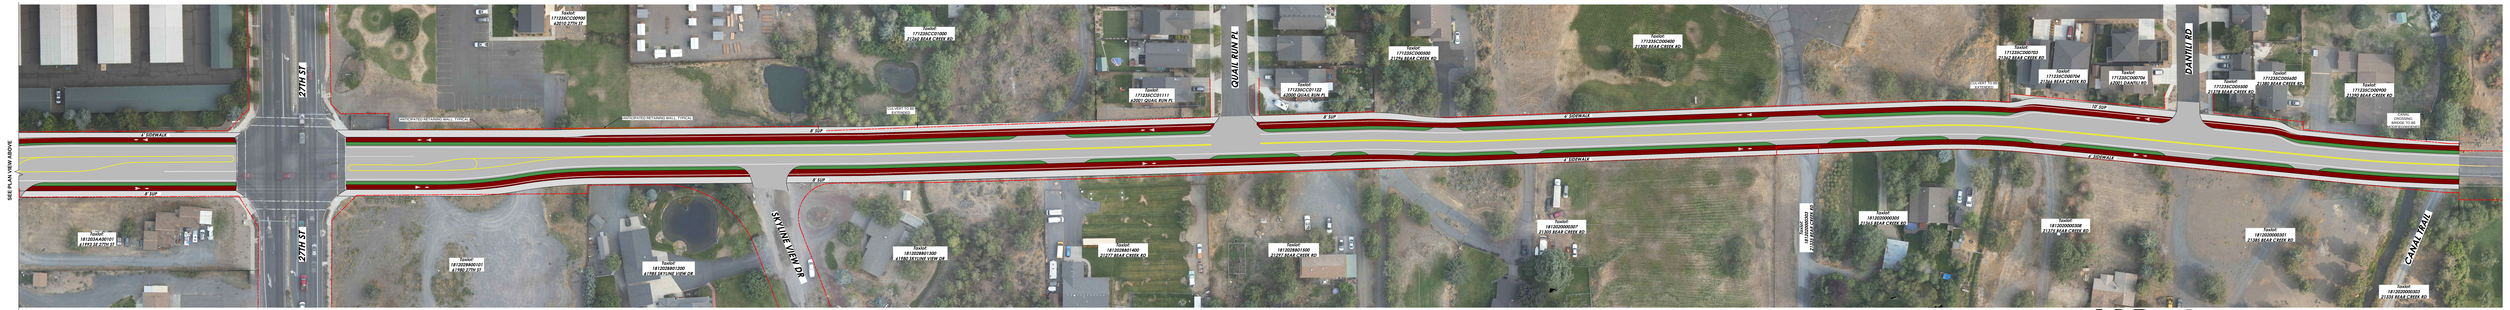

HDR BHI DKS

NOV 2023
DRAFT CONCEPT
LAYOUT SUBJECT TO REVISION