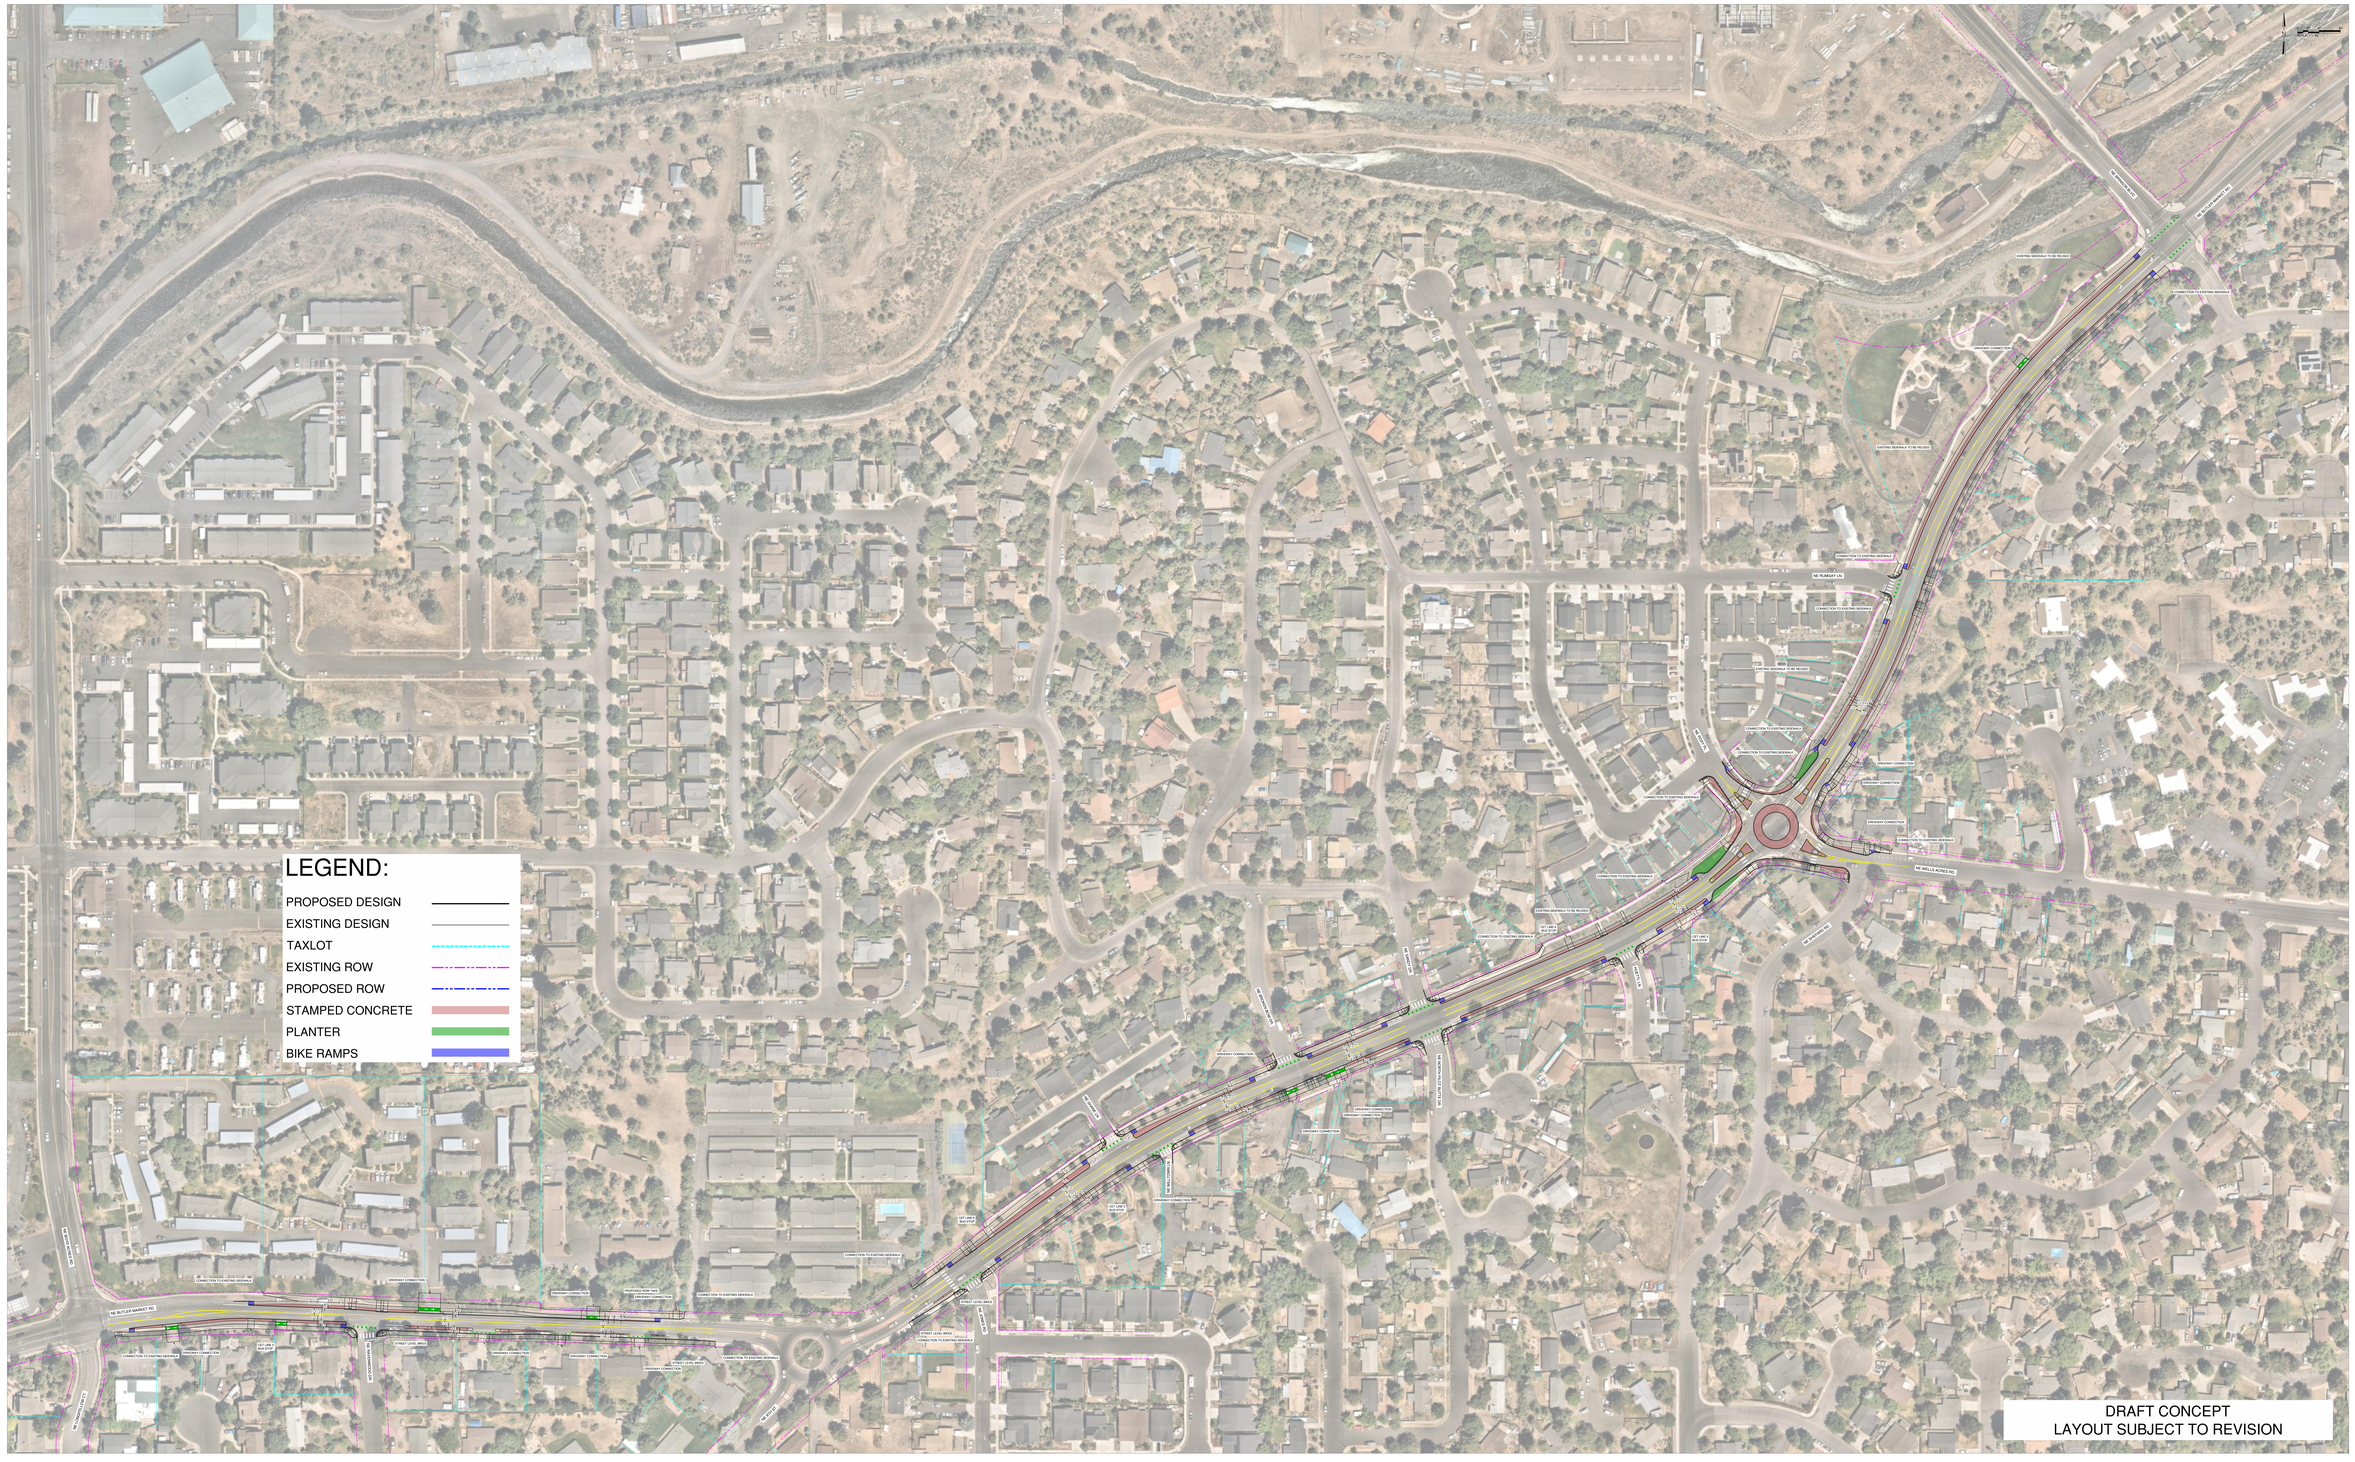

BUTLER MARKET ROAD WALKING & BIKING KEY ROUTE IMPROVEMENTS

DRAFT CONCEPT ROLLPLOT

DESCHUTES COUNTY, OREGON

CITY OF BEND

WSP USA Inc.
806 NW Bond St.
Bend, OR 97703
Tel: +1 541 382-7500
Fax: +1 541 382-7500

DESIGNED BY: OC
DRAWN BY: OC
SCALE: 1"=40'
FILE: 123BIA-RoaRlpPl.dwg
DATE: 1/17/2024

VERIFY SCALES
0 1"
BAR EQUALS ONE INCH ON ORIGINAL DRAWING

123BIA-RoaRlpPl Plot Date: 1/17/2024 3:18 PM Saved Date: 1/17/2024 3:18 PM User: Crawford, Oliver