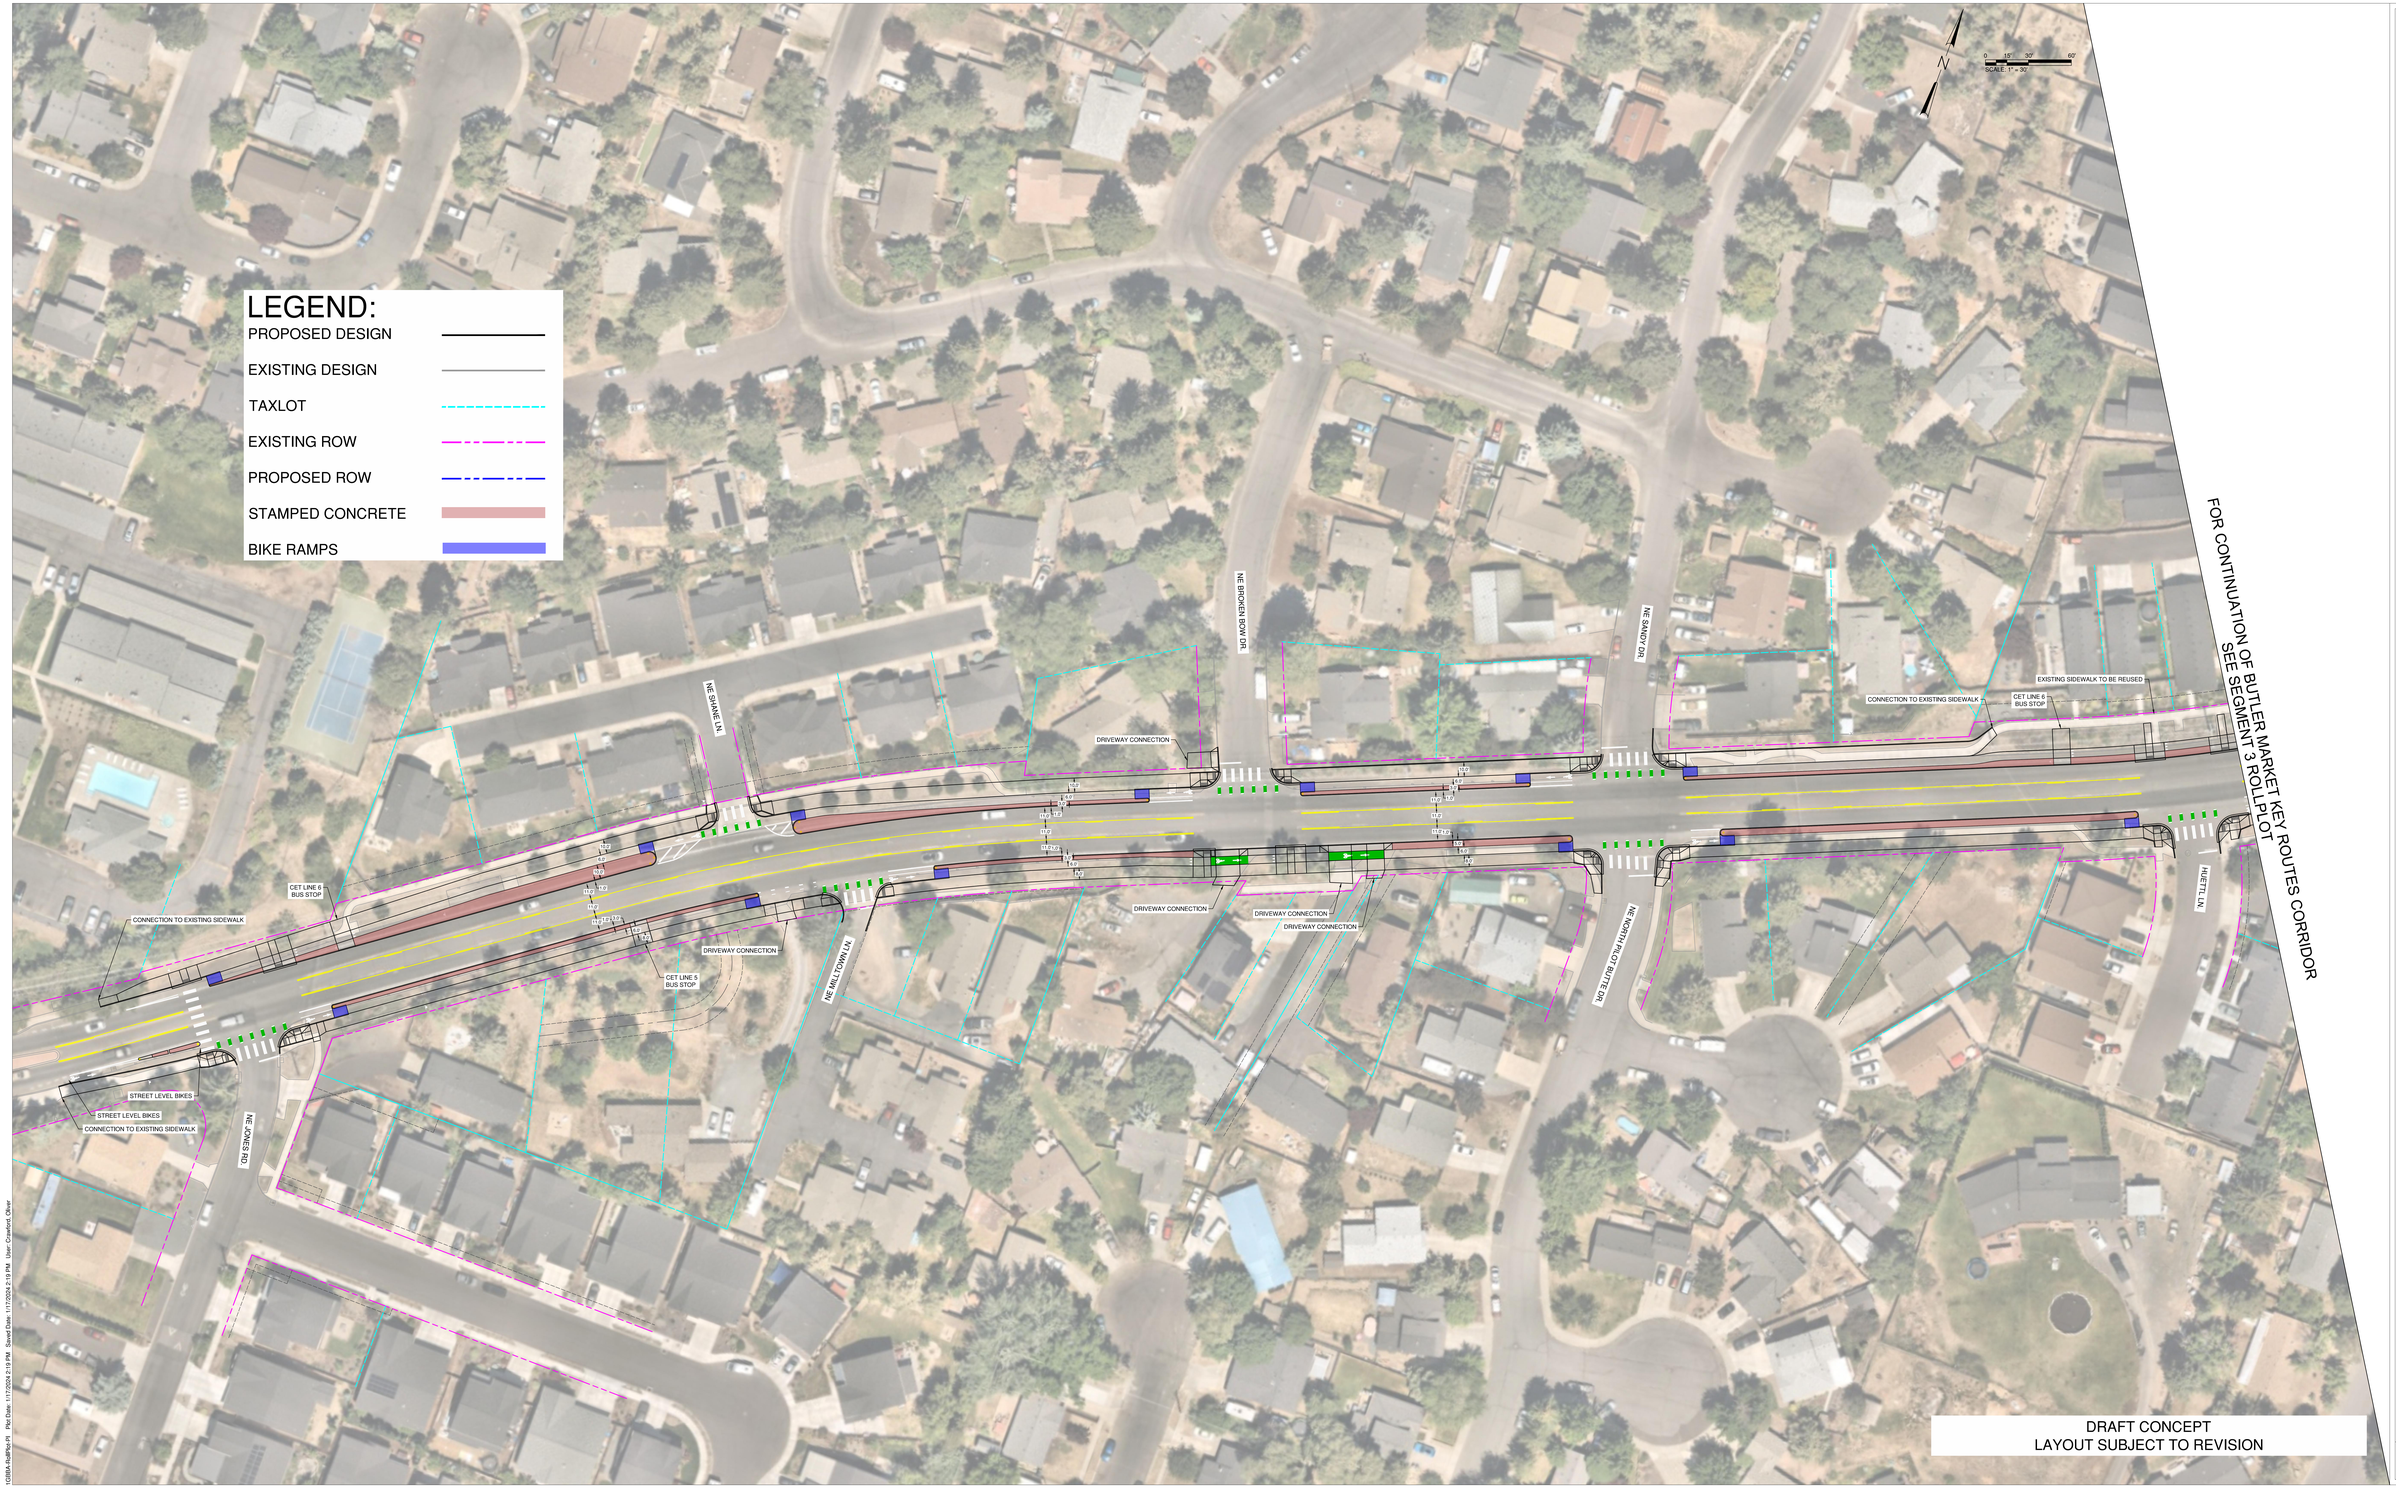

BUTLER MARKET ROAD WALKING & BIKING
KEY ROUTE IMPROVEMENTS

DRAFT CONCEPT ROLLPLOT (SEGMENT 2)

DESCHUTES COUNTY, OREGON

CITY OF BEND

WSP USA Inc.
805 SW Broadway, Suite 220
Bend, OR 97703
Tel: 1 541 668 7700

DESIGNED BY: OC
DRAWN BY: OC
SCALE: 1"=30'
FILE: 1GBBA-RollPlot.dwg
DATE: 01/17/2024

VERIFY SCALES
0 1"
BAR EQUALS ONE INCH ON ORIGINAL DRAWING