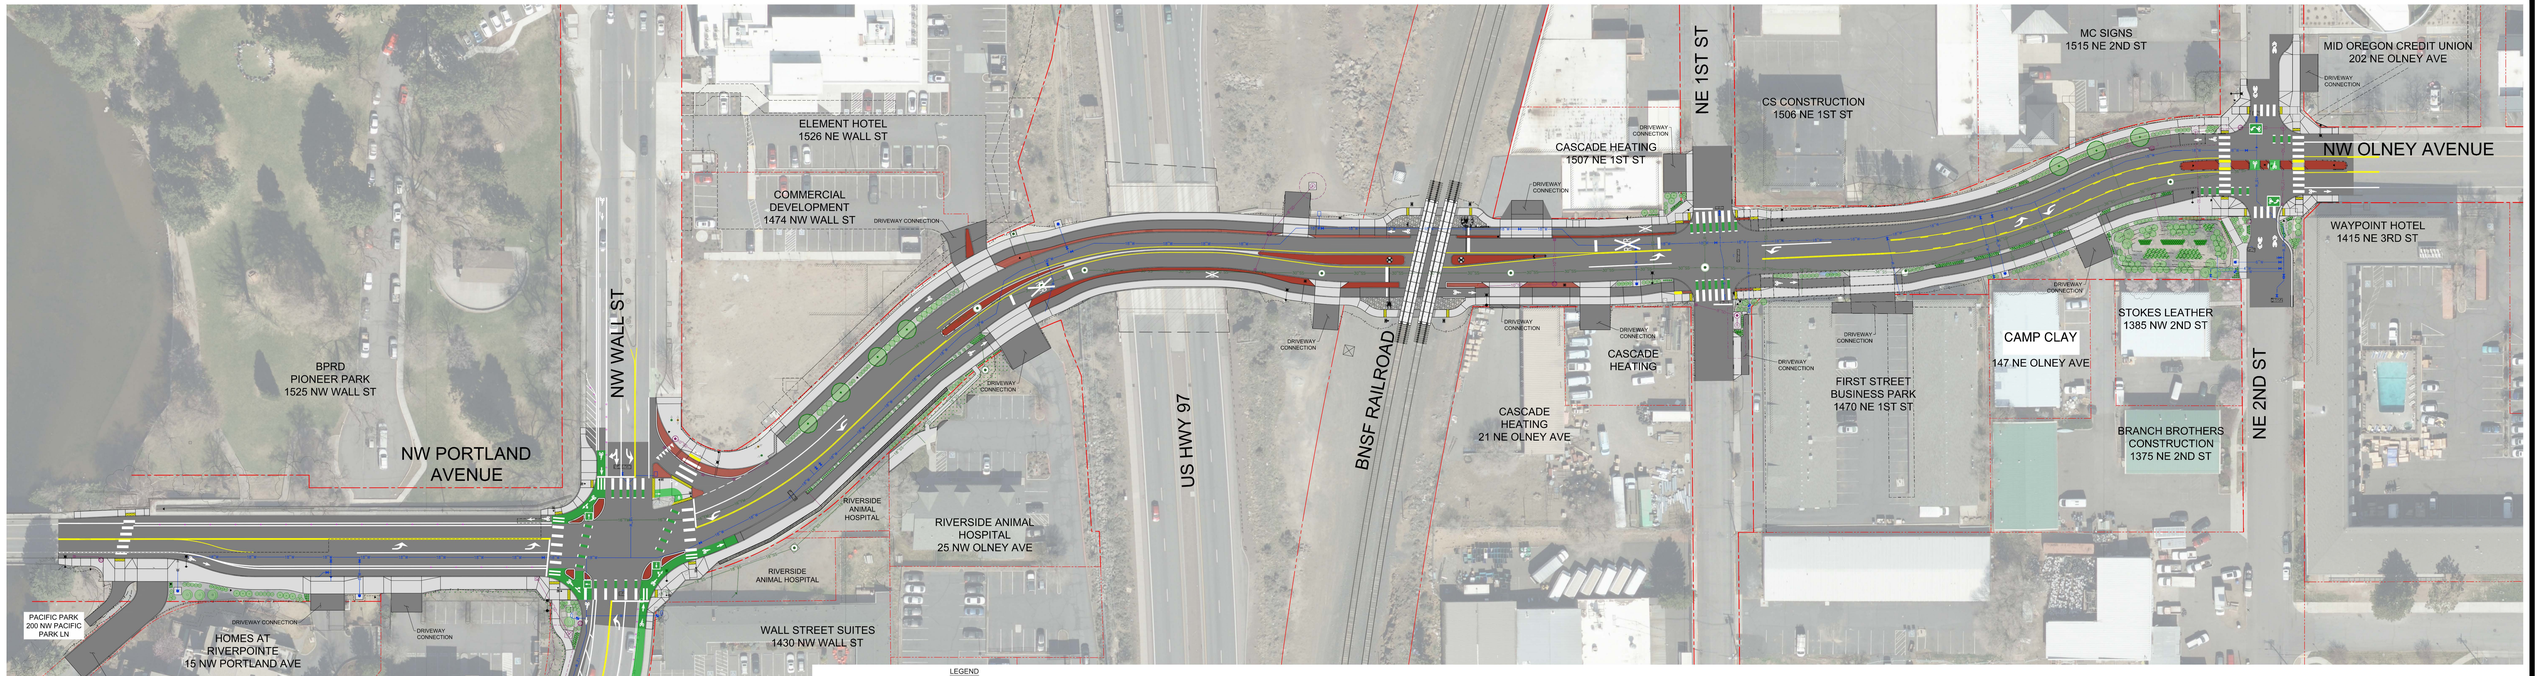

OLNEY PEDESTRIAN AND BICYCLE IMPROVEMENTS

January 2025

DRAFT CONCEPT
LAYOUT SUBJECT TO REVISION

CITY OF BEND

Parametrix
550 NW Pacific Park Lane, Suite 150 • Bend, OR 97701
Ph: 541.508.7150

DATE: November 14, 2024 FILE: 297-2763-027_OLNEY STRIPING