




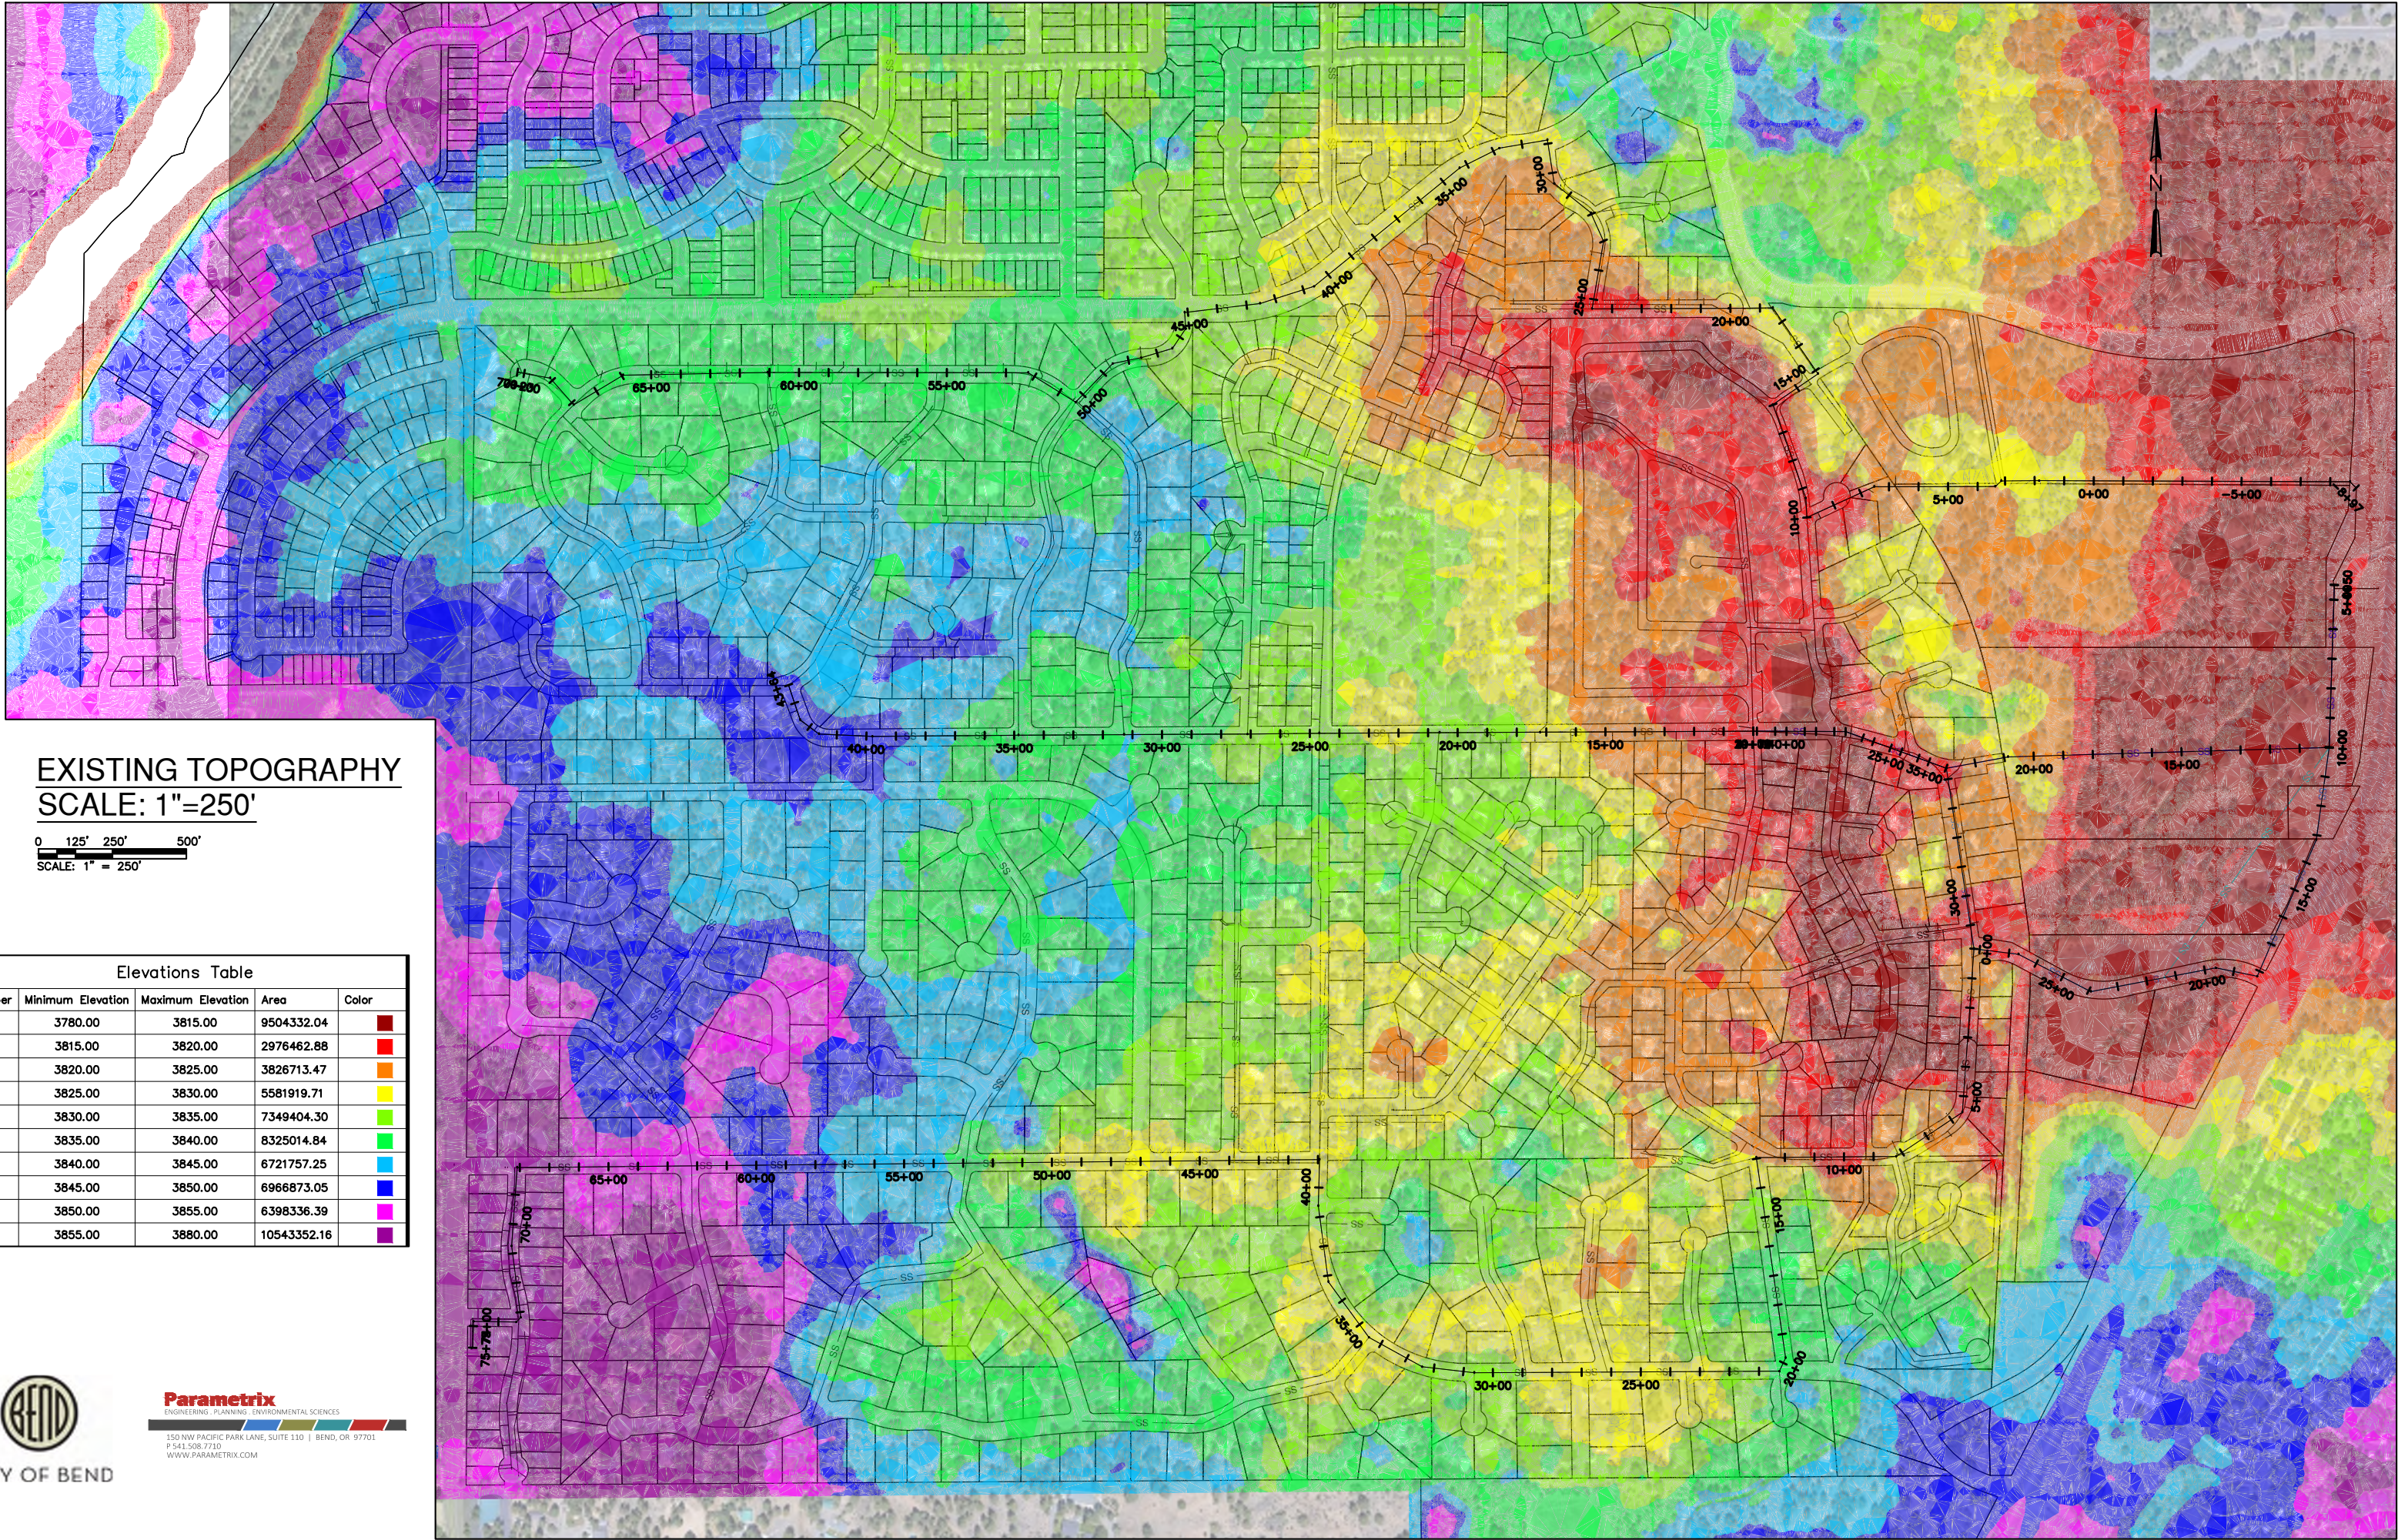

EXISTING TOPOGRAPHY
SCALE: 1"=250'

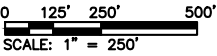


Elevations Table				
Number	Minimum Elevation	Maximum Elevation	Area	Color
1	3780.00	3815.00	9504332.04	Dark Red
2	3815.00	3820.00	2976462.88	Red
3	3820.00	3825.00	3826713.47	Orange
4	3825.00	3830.00	5581919.71	Yellow
5	3830.00	3835.00	7349404.30	Light Green
6	3835.00	3840.00	8325014.84	Green
7	3840.00	3845.00	6721757.25	Light Blue
8	3845.00	3850.00	6966873.05	Blue
9	3850.00	3855.00	6398336.39	Purple
10	3855.00	3880.00	10543352.16	Dark Blue

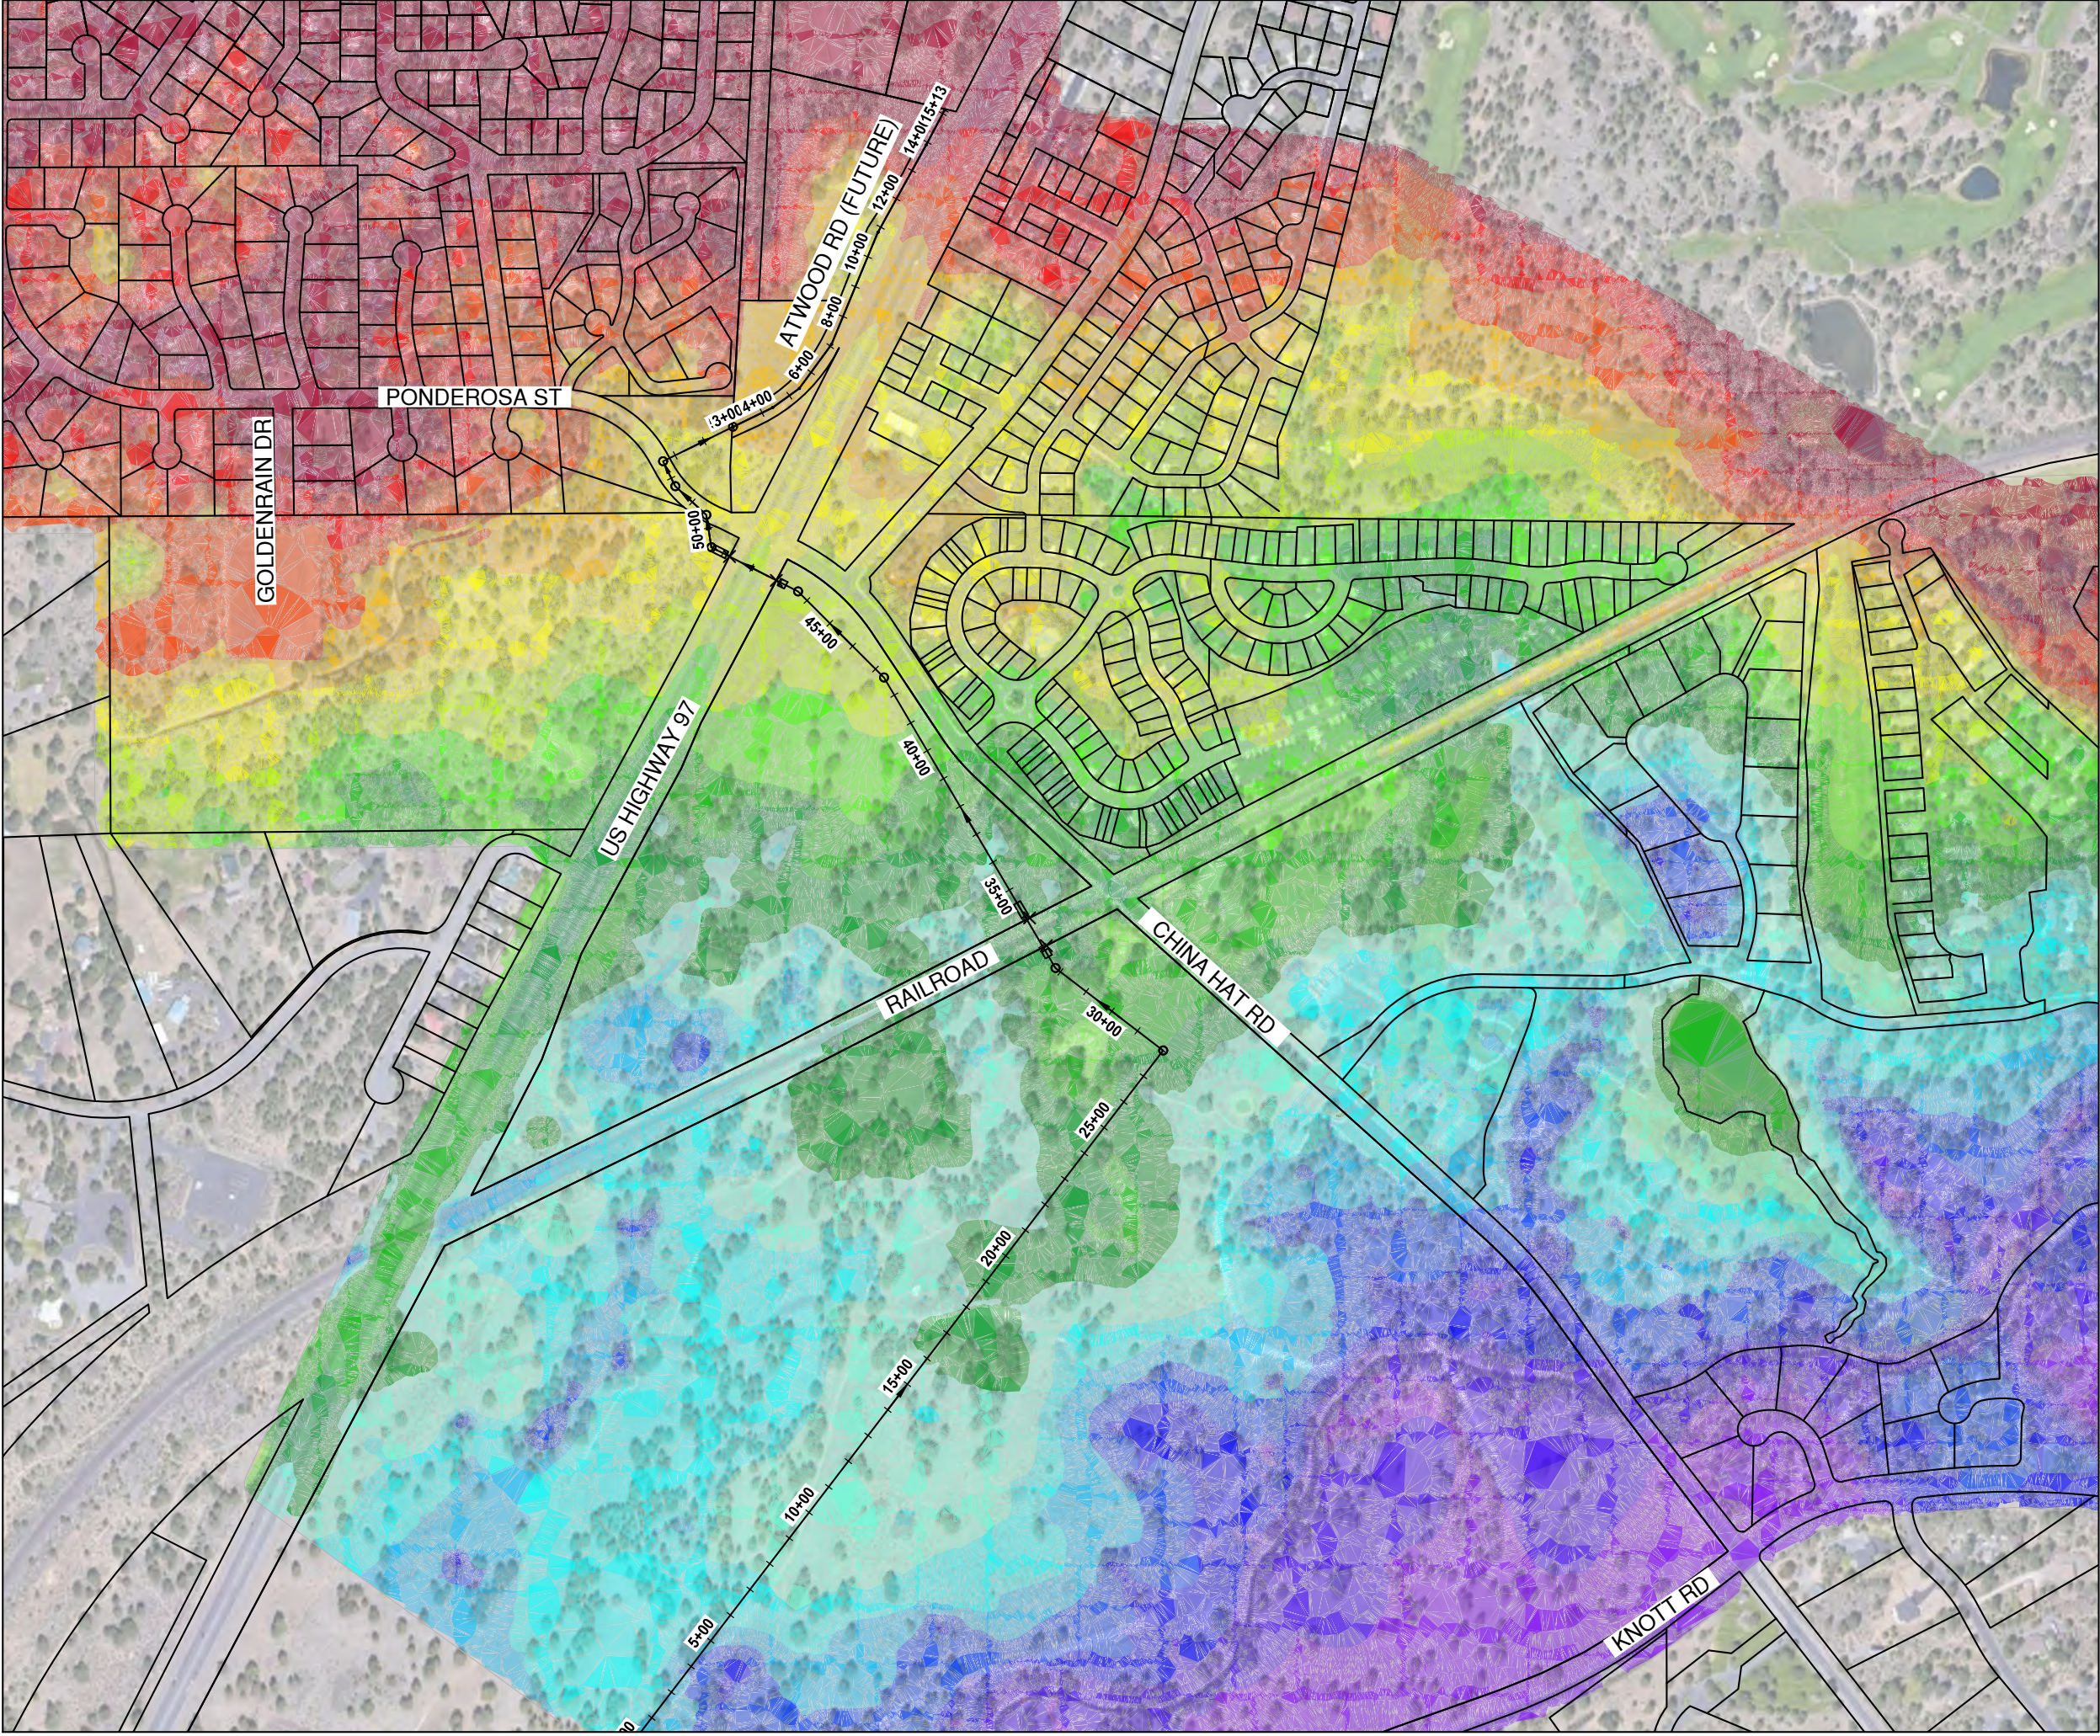

CONCEPTUAL WARD
SEWER OVERVIEW:

1"=250'

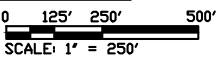

Elevations Table			
Number	Minimum Elevation	Maximum Elevation	Color
1	3679	3830	
2	3830	3835	
3	3835	3840	
4	3840	3845	
5	3845	3850	
6	3850	3855	
7	3855	3860	
8	3860	3865	
9	3865	3870	
10	3870	3875	
11	3875	3880	
12	3880	3885	
13	3885	3890	
14	3890	3895	
15	3895	3900	
16	3900	3918	



CITY OF BEND

Parametrix
ENGINEERING · PLANNING · ENVIRONMENTAL SCIENCES
150 NW PACIFIC PARK LANE, SUITE 110 | BEND, OR 97701
P 541.508.7710
WWW.PARAMETRIX.COM